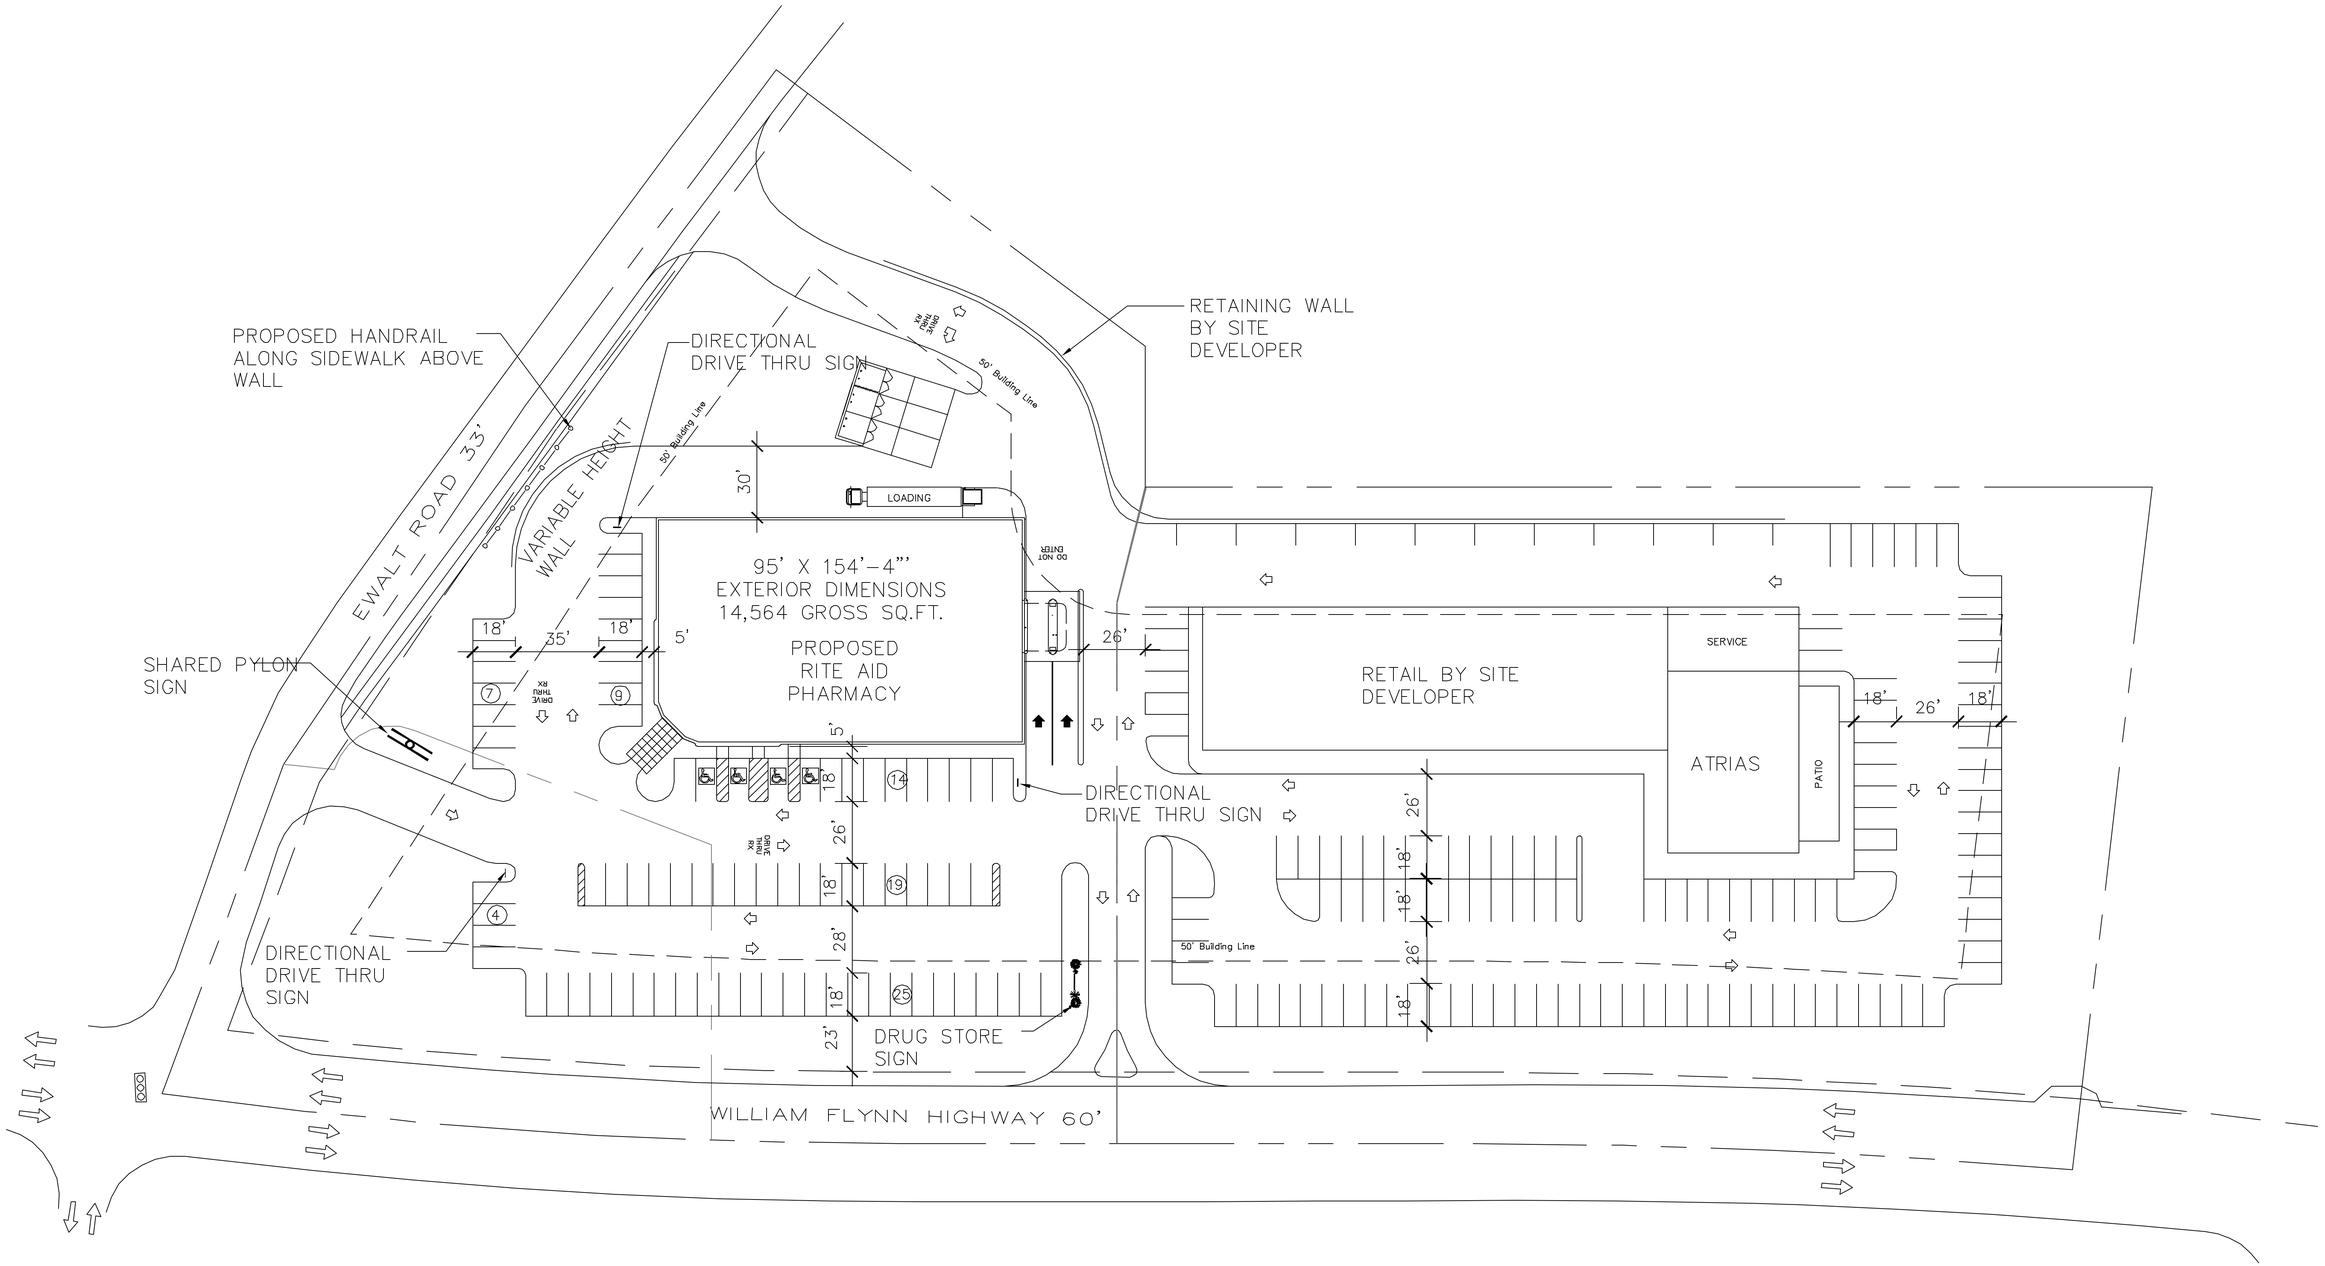
PROPOSED HANDRAIL ALONG SIDEWALK ABOVE WALL
DIRECTIONAL DRIVE THRU SIGN
RETAINING WALL BY SITE DEVELOPER
EWALT ROAD 33'
VARIABLE HEIGHT WALL
50' Building Line
30'
LOADING
95' X 154'-4"
EXTERIOR DIMENSIONS
14,564 GROSS SQ.FT.
PROPOSED
RITE AID
PHARMACY
DO NOT ENTER
18'
35'
18'
5'
26'
SHARED PYLON SIGN
RETAIL BY SITE DEVELOPER
SERVICE
ATRIAS
PATIO
18'
26'
18'
DIRECTIONAL DRIVE THRU SIGN
DIRECTIONAL DRIVE THRU SIGN
DRUG STORE SIGN
28'
23'
WILLIAM FLYNN HIGHWAY 60'